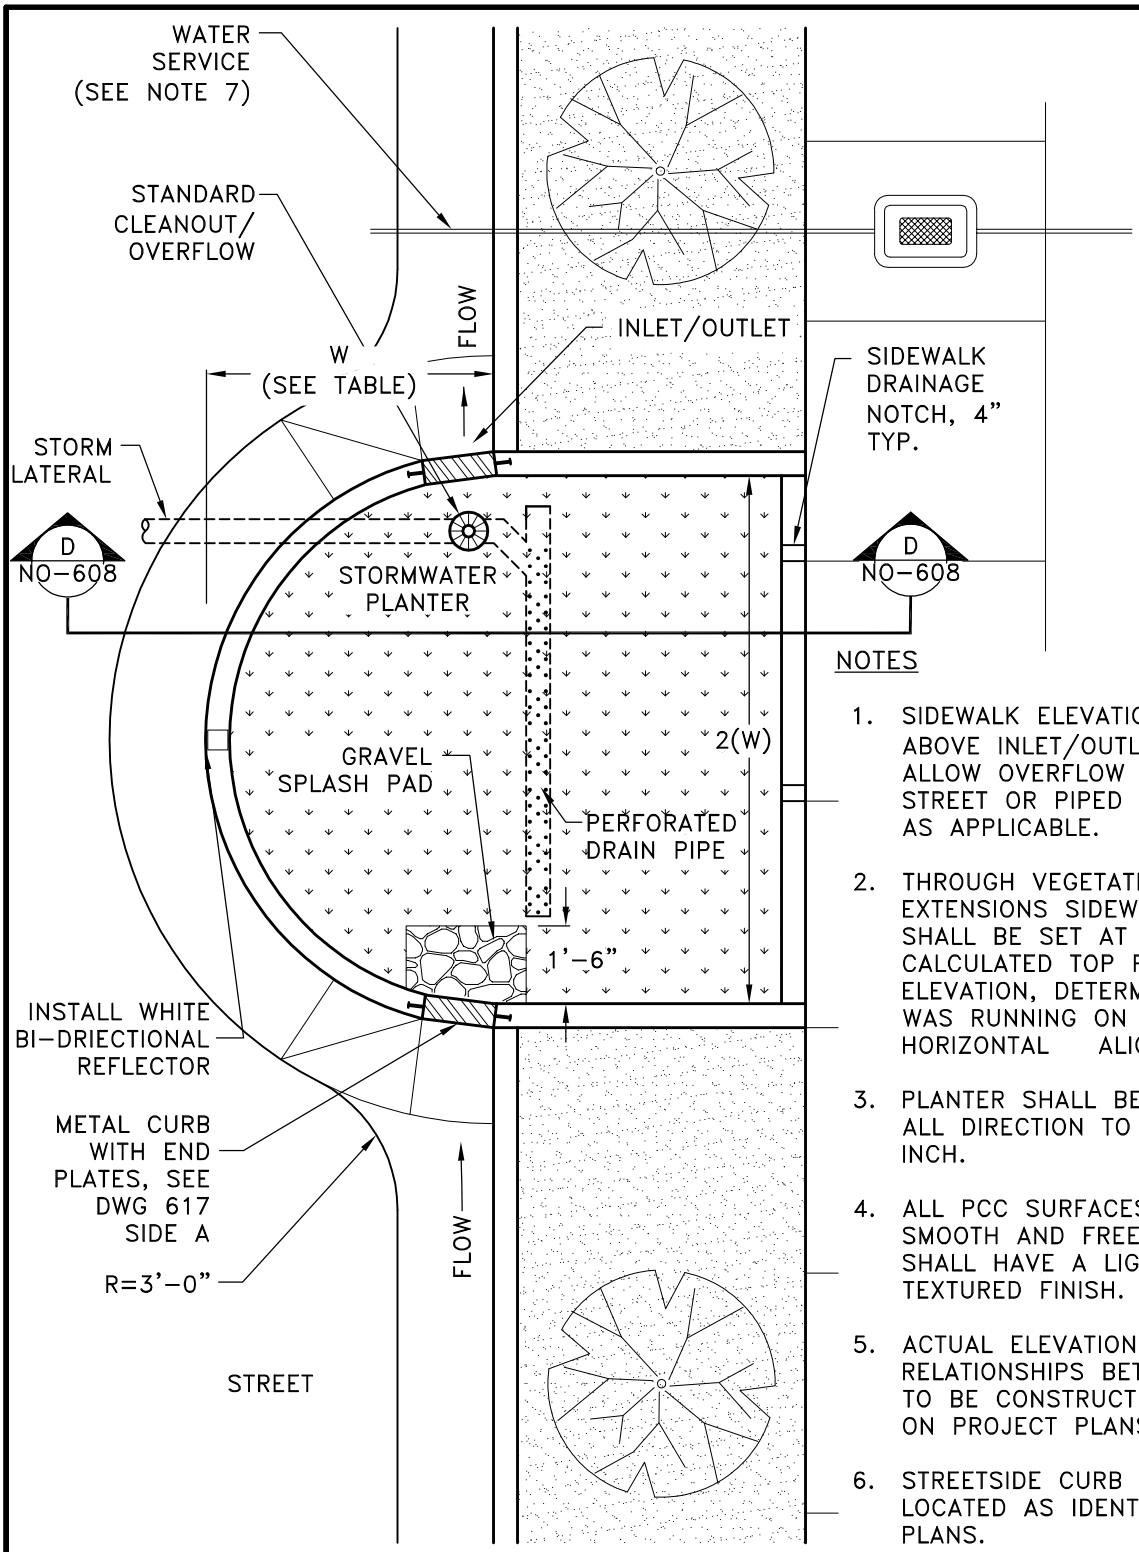

NOTES

1. SIDEWALK ELEVATION MUST BE SET ABOVE INLET/OUTLET ELEVATIONS TO ALLOW OVERFLOW TO DRAIN TO STREET OR PIPED OVERFLOW SYSTEM AS APPLICABLE.
2. THROUGH VEGETATED CURB EXTENSIONS SIDEWALK ELEVATION SHALL BE SET AT 1.5% RISE FROM CALCULATED TOP FACE OF CURB ELEVATION, DETERMINED AS IF CURB WAS RUNNING ON A STRAIGHT, HORIZONTAL ALIGNMENT.
3. PLANTER SHALL BE FLAT BOTTOM IN ALL DIRECTION TO WITHIN HALF AN INCH.
4. ALL PCC SURFACES SHALL BE SMOOTH AND FREE OF DEFECTS AND SHALL HAVE A LIGHT BROOM TEXTURED FINISH.
5. ACTUAL ELEVATIONS AND RELATIONSHIPS BETWEEN FEATURES TO BE CONSTRUCTED AS IDENTIFIED ON PROJECT PLANS.
6. STREETSIDE CURB NOTCHES TO BE LOCATED AS IDENTIFIED ON PROJECT PLANS.
7. WATER SERVICES SHALL BE LOCATED NO CLOSER TO CURB EXTENSIONS THAN POINT OF TANGENCY.

CURB EXTENSION WIDTH TABLE

STREET WIDTH	W
28'	4'-0"
≥30'	5'-0"

CITY OF ALBANY, OREGON
PUBLIC WORKS DEPARTMENT

CURB EXTENSION
POD
PLAN VIEW

NO SCALE	JANUARY 2015	NO. 607