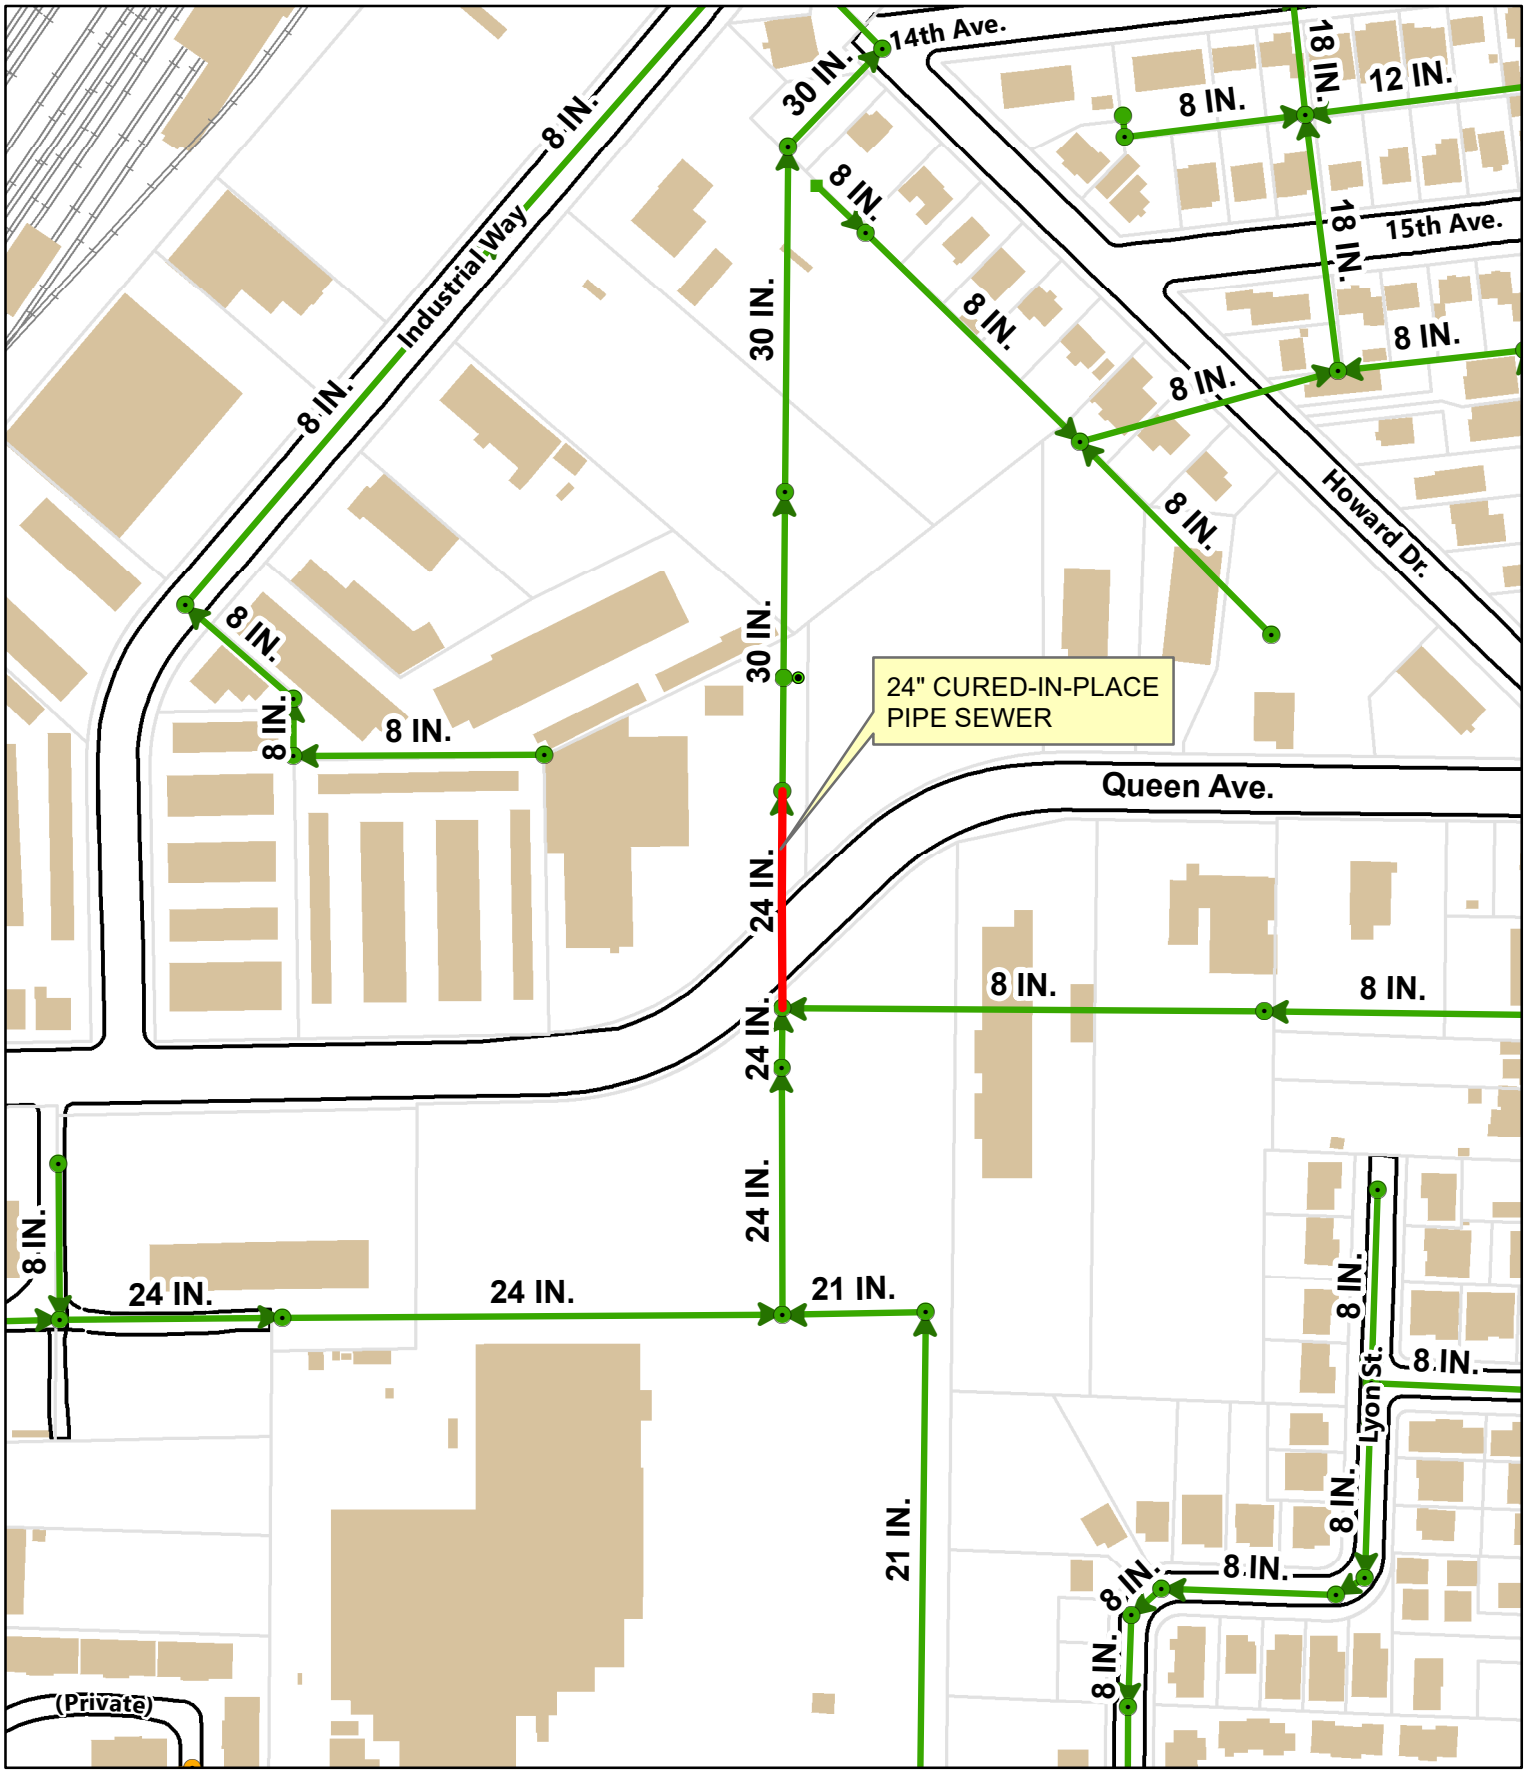

APPENDIX D: SEWAGE BYPASS VICINITY MAP

N

0 50 100 200 300 400 500 Feet