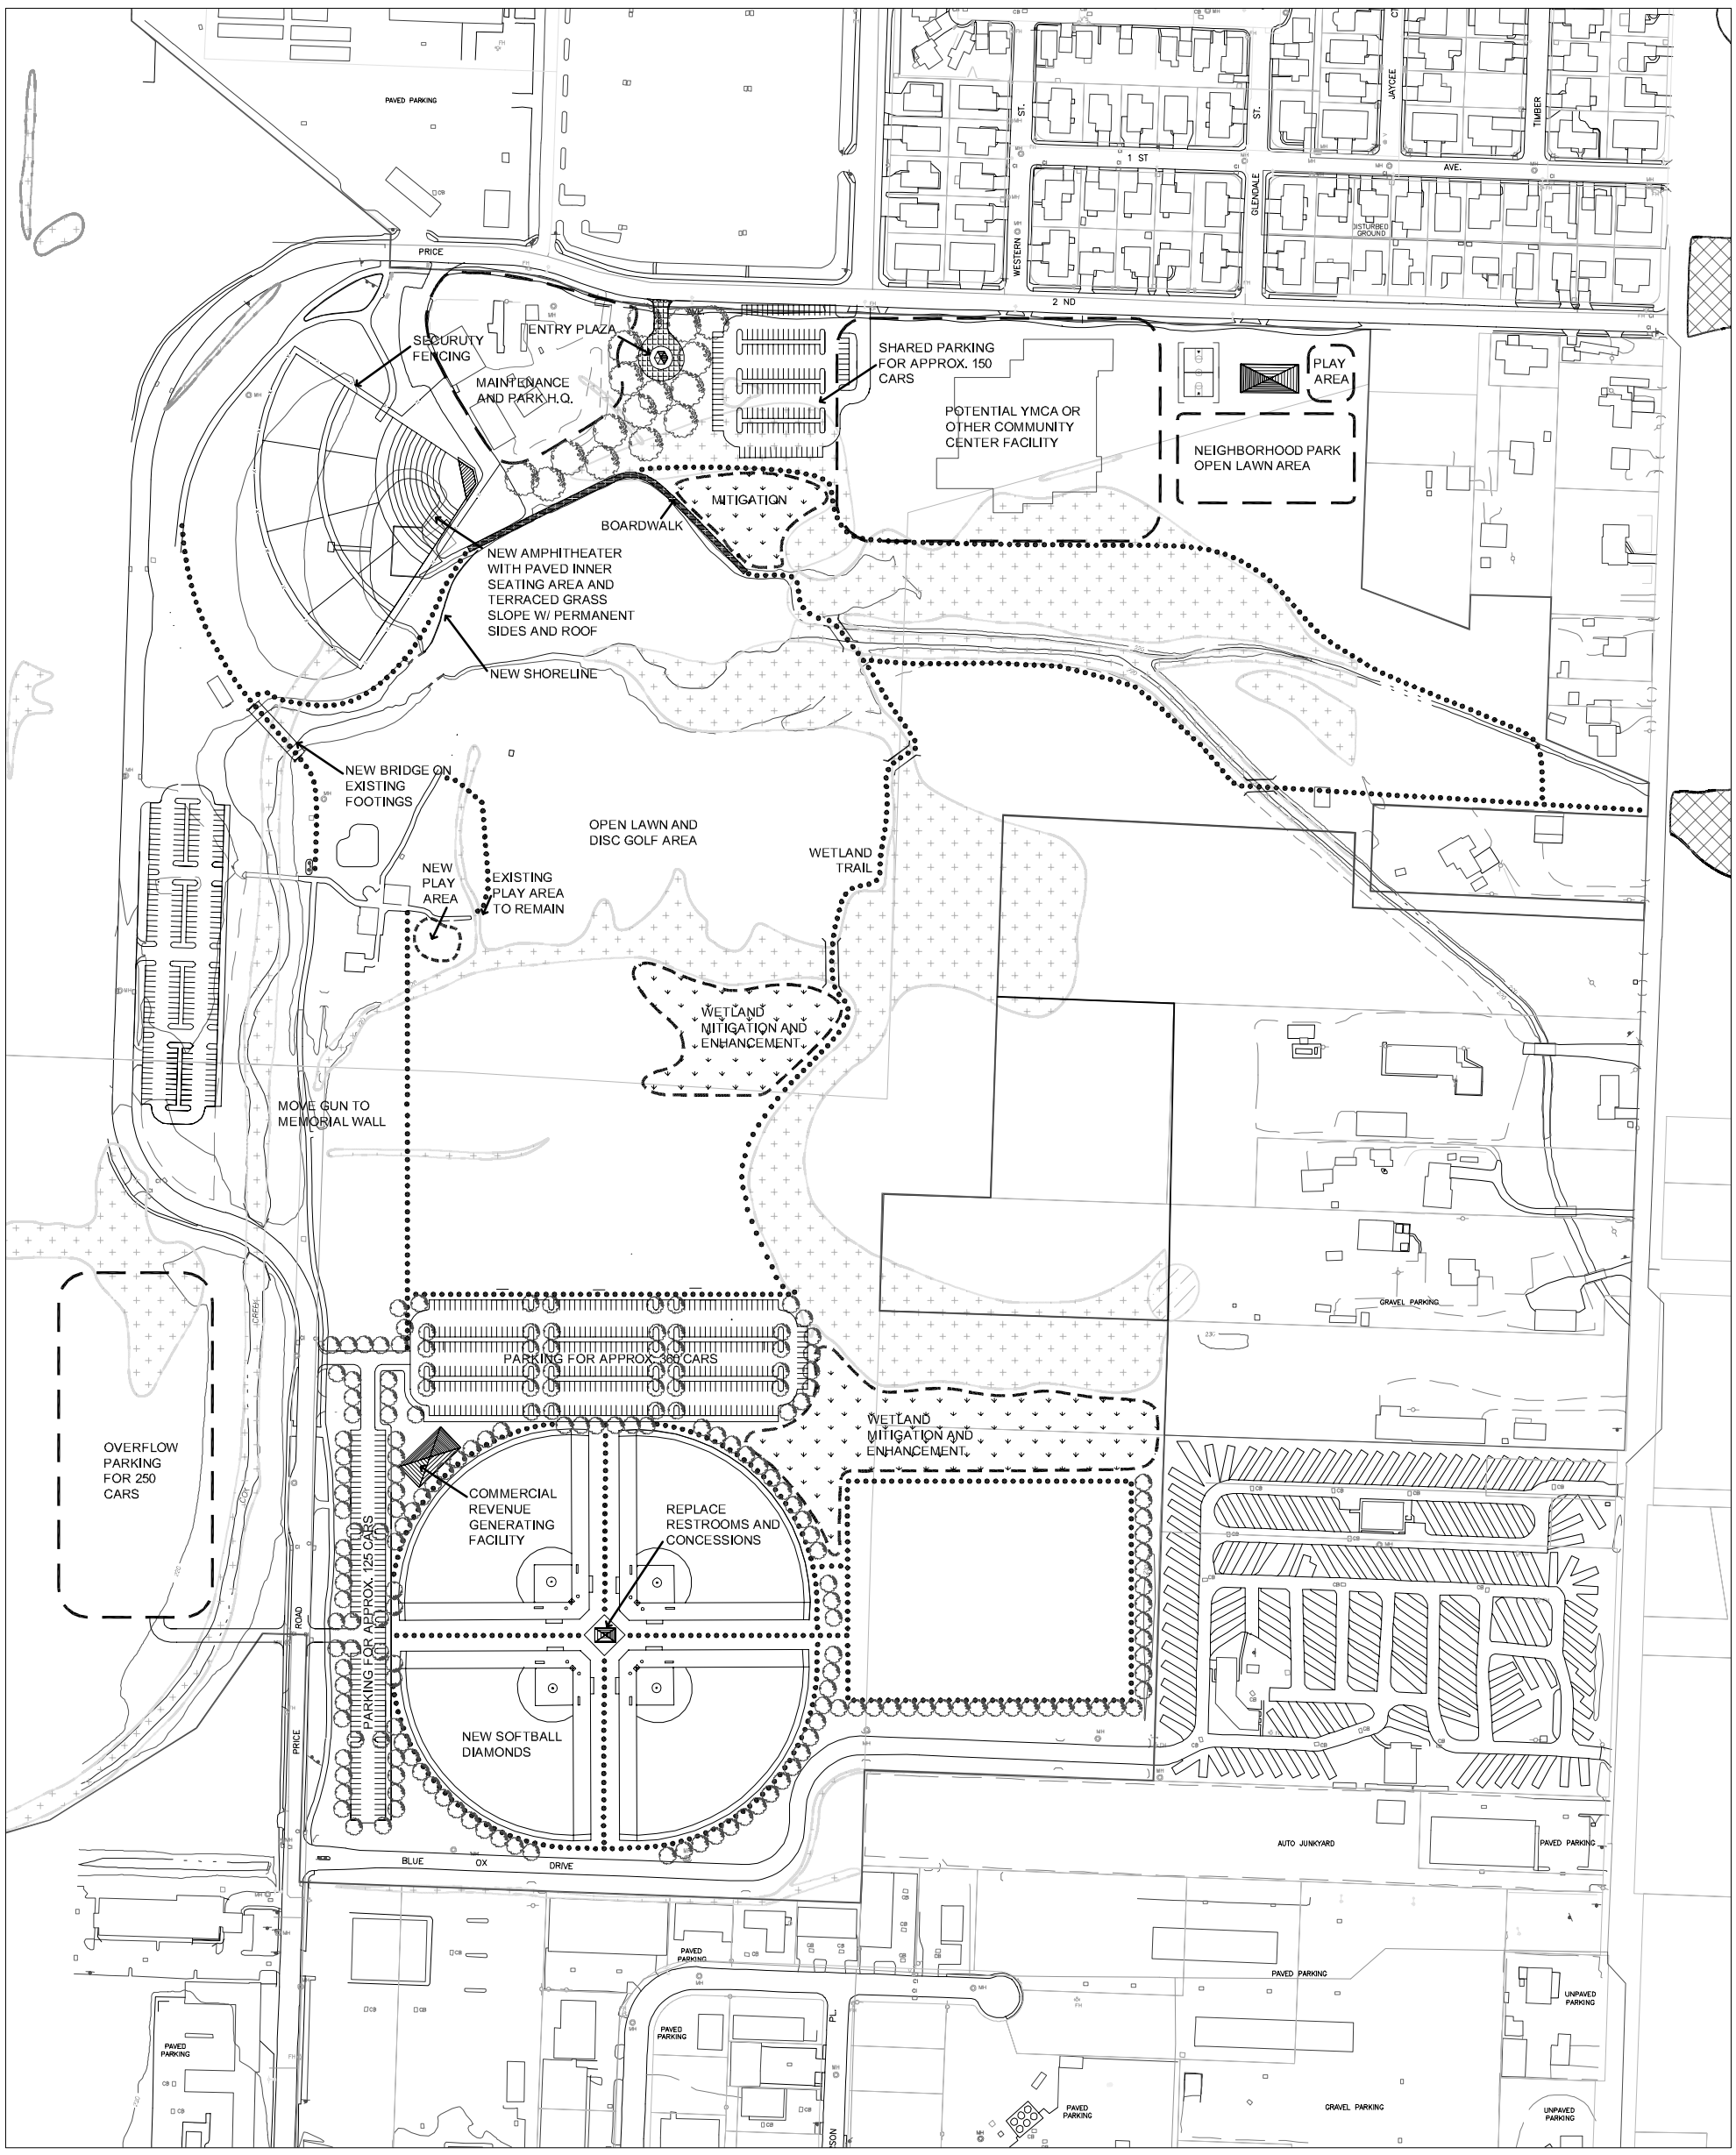

September 2005

FIGURE 2.2 : DESIGN OPTION 2

SCALE: 1" = 100' 0"

ALBANY, OREGON

Base Data provided by City of Albany

MOORE IACOFANO GOLTSMAN, INC.